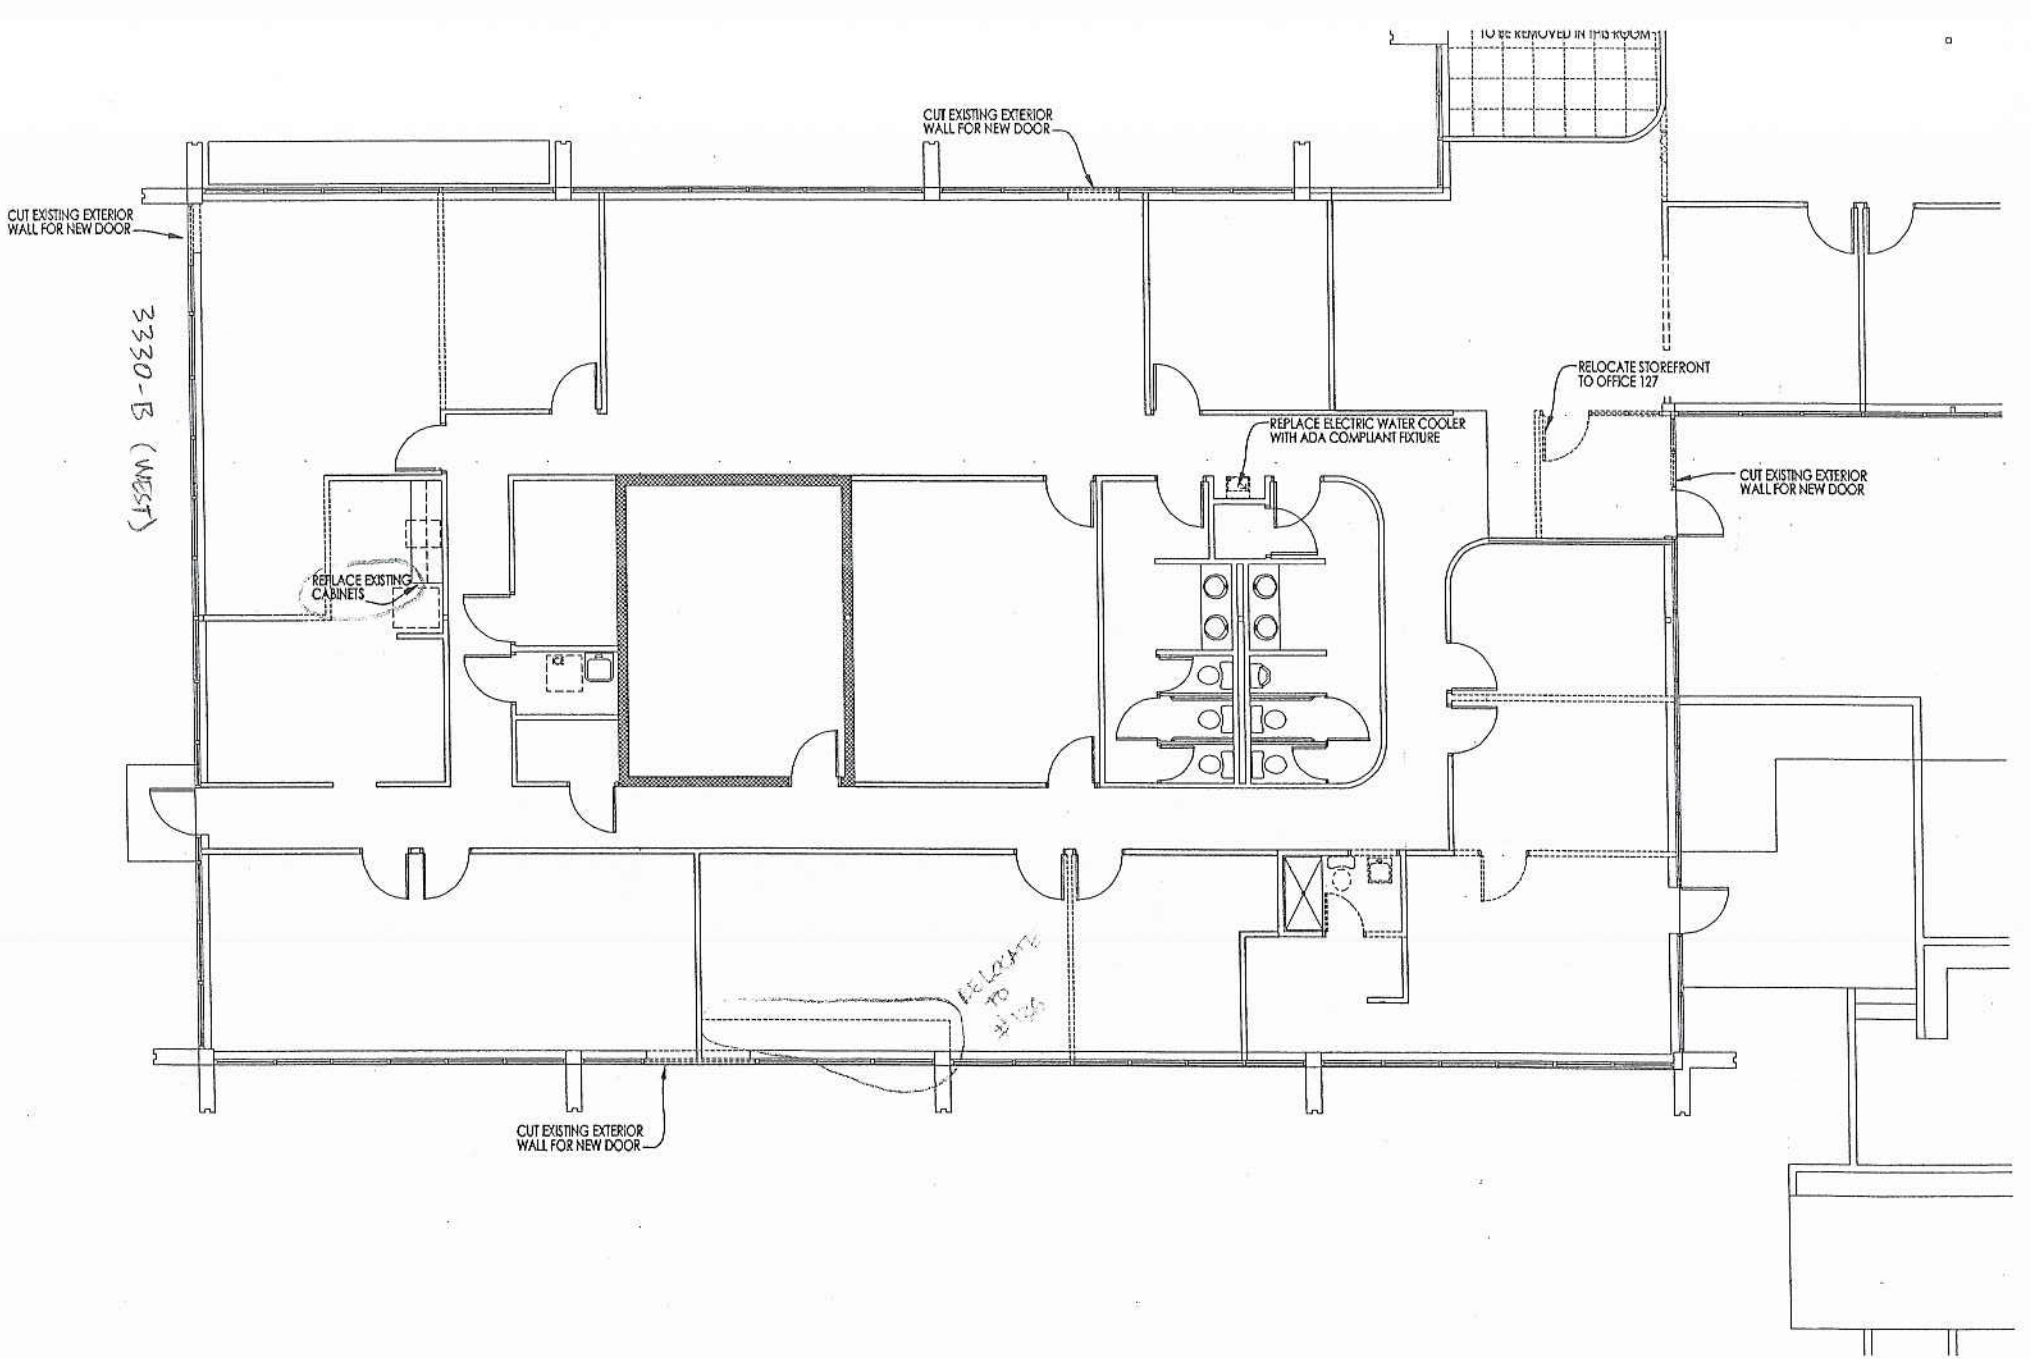
TO BE REMOVED IN THIS ROOM
CUT EXISTING EXTERIOR WALL FOR NEW DOOR
CUT EXISTING EXTERIOR WALL FOR NEW DOOR
2330-B (WEST)
RELOCATE STOREFRONT TO OFFICE 127
REPLACE ELECTRIC WATER COOLER WITH ADA COMPLIANT FIXTURE
CUT EXISTING EXTERIOR WALL FOR NEW DOOR
REPLACE EXISTING CABINETS
RELOCATE TO #126
CUT EXISTING EXTERIOR WALL FOR NEW DOOR