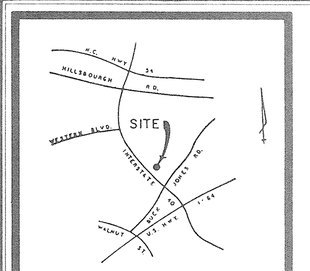

VICINITY MAP

NTS

STATE OF NORTH CAROLINA
WAKE COUNTY

I, A. E. PRINCE, CERTIFY THAT THIS MAP WAS DRAWN UNDER MY SUPERVISION FROM AN ACTUAL SURVEY MADE BY ME (OR UNDER MY DIRECT SUPERVISION) - (DEED DESCRIPTION RECORDED IN BOOK _____ PAGE _____), THAT THE RATIO OF PRECISION AS CALCULATED BY LATITUDES AND DEPARTURES IS 1/_____, THAT THE BOUNDARIES NOT SURVEYED ARE SHOWN AS BROKEN LINES DRAWN FROM INFORMATION FOUND IN BOOK _____ PAGE _____, THAT THIS MAP WAS PREPARED IN ACCORDANCE WITH G.S. 47-30 AS AMENDED.

WITNESS MY HAND AND SEAL THIS _____ DAY OF _____, 19_____

_____ R.L.S. 1356 (N.C.)

NORTH CAROLINA
WAKE COUNTY

I, GAYLE LAMB PRINCE, A NOTARY PUBLIC FOR SAID COUNTY AND STATE DO HEREBY CERTIFY THAT ALBERT E. PRINCE PERSONALLY APPEARED BEFORE ME THIS DATE AND ACKNOWLEDGED THE DUE EXECUTION OF THE FOREGOING INSTRUMENT.

MY COMMISSION EXPIRES 4-29-92

WITNESS MY HAND AND SEAL THIS _____ DAY OF _____, 19_____

_____ NOTARY PUBLIC

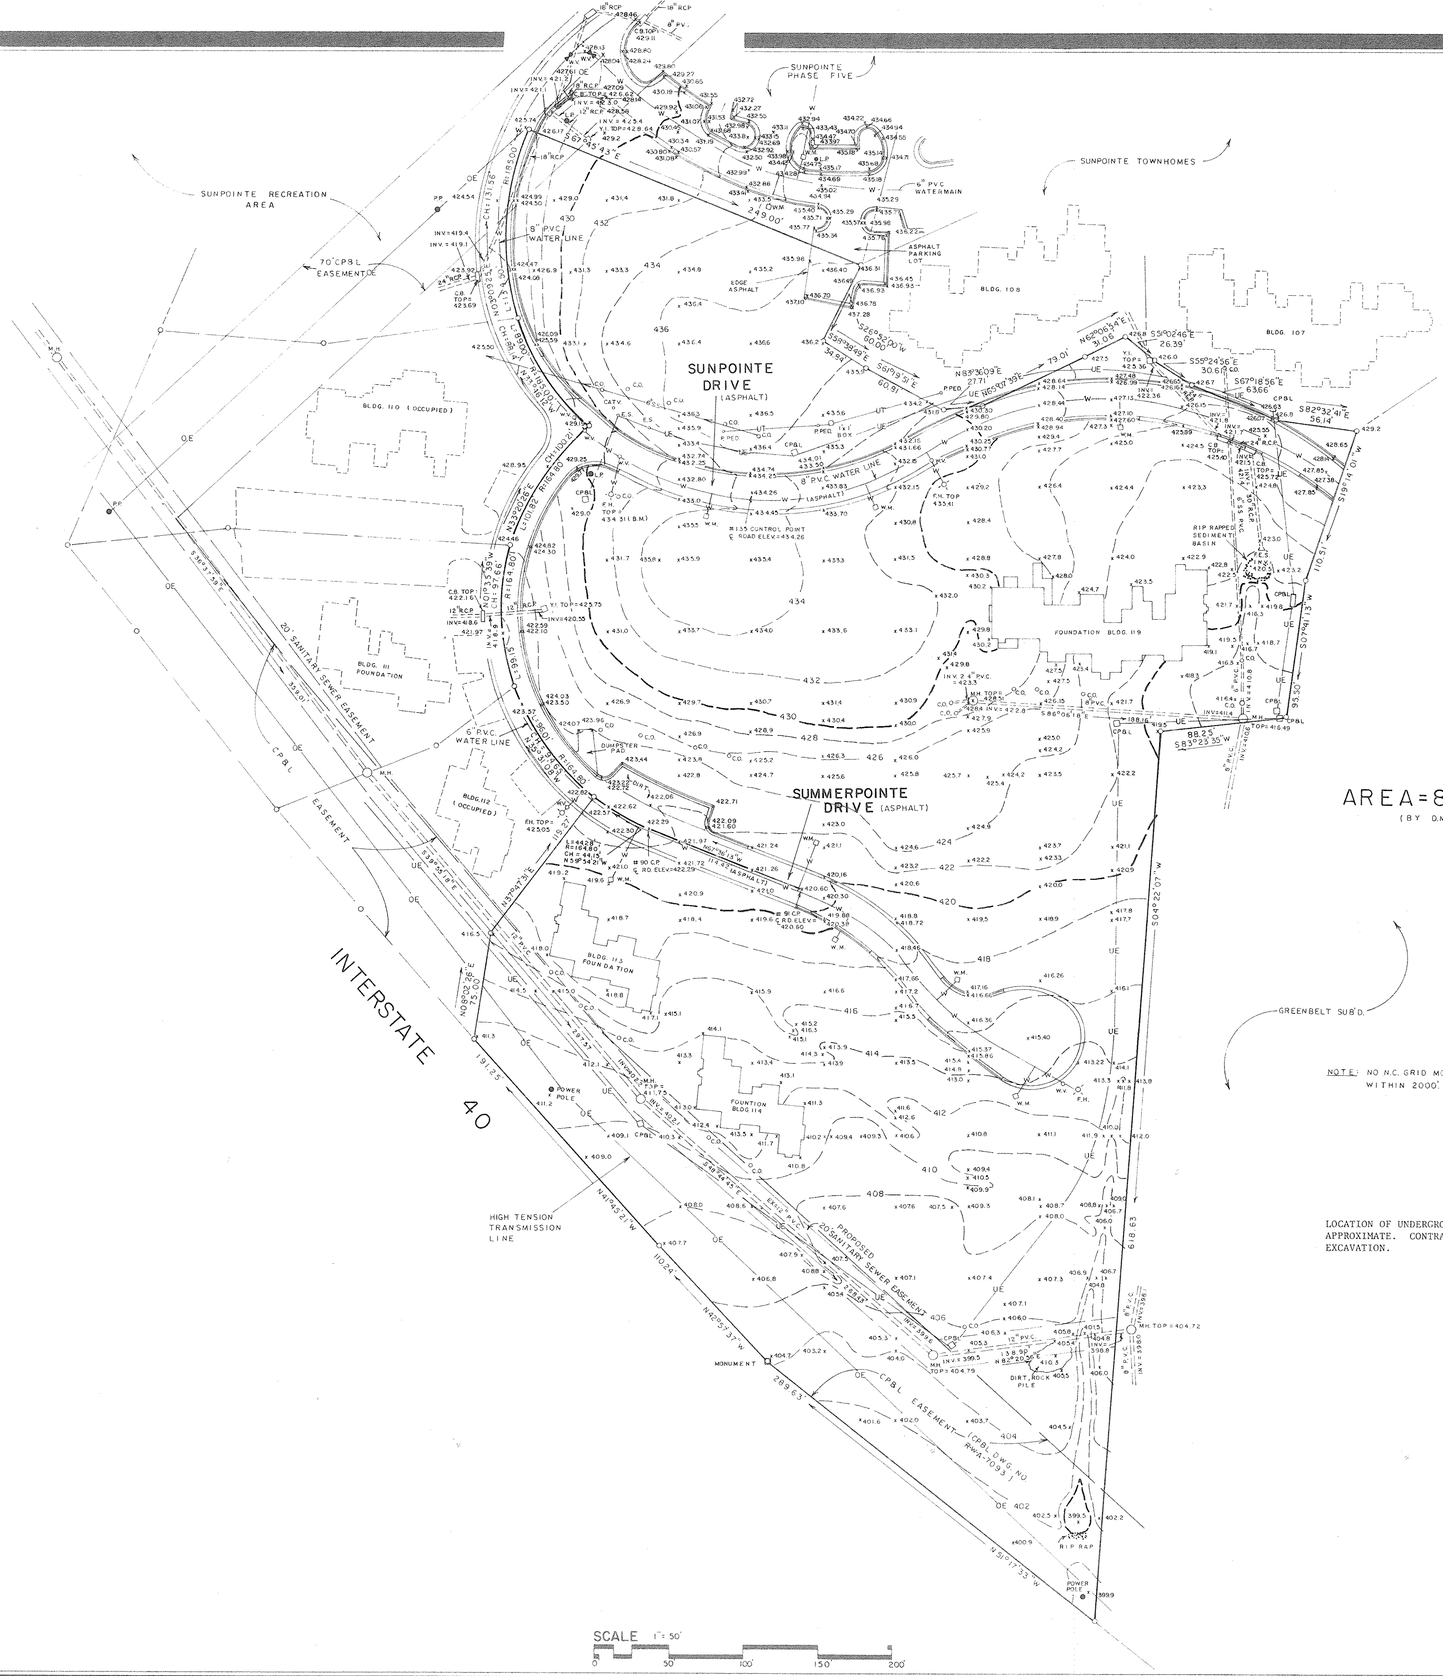

LEGEND

- OE -	-- Overhead Electric
- UE -	-- Underground Electric
- UT -	-- Underground Telephone
- W -	-- Water Line
CATV	-- Cable TV
C.B.	-- Catch Basin
C.O.	-- Clean Out
E.S.	-- Electric Stub
F.H.	-- Fire Hydrant
L.P.	-- Light Pole
M.H.	-- Manhole
P.Ped.	-- Phone Pedestal
P.P.	-- Power Pole
R.C.P.	-- Reinforced Concrete Pipe
W.M.	-- Water Meter
W.V.	-- Water Valve
Y.I.	-- Yard Inlet
	-- CURB & GUTTER
	-- VALLEY CURB

AREA = 8.101 ACRES
(BY D.M.D.)

NOTE: NO N.C. GRID MONUMENT FOUND WITHIN 2000'.

LOCATION OF UNDERGROUND UTILITIES LINES IS APPROXIMATE. CONTRACTOR TO VERIFY BEFORE EXCAVATION.

SCALE 1" = 50'
0 50 100 150 200

SEAL

DATE	REVISION	BY
6-15-90	ADDED C.B.G. AND NORTH TOPO.	K.C.

DATE 11 MAY 1990
SCALE 1" = 50'
DRN BY B. WILLIS
CKED BY A. PRINCE
FLD BK & PG
FILE NO.

PROJECT
SURVEY OF
SUN POINTE
RALEIGH, N.C.

TITLE
SURVEY FOR
FIRST FEDERAL
RALEIGH, N.C.

SHEET 1 OF 1

AL PRINCE & ASSOCIATES, P.A.
975 WALNUT ST., SUITE 239
CARY, N.C. 27511
PH. 467-3545